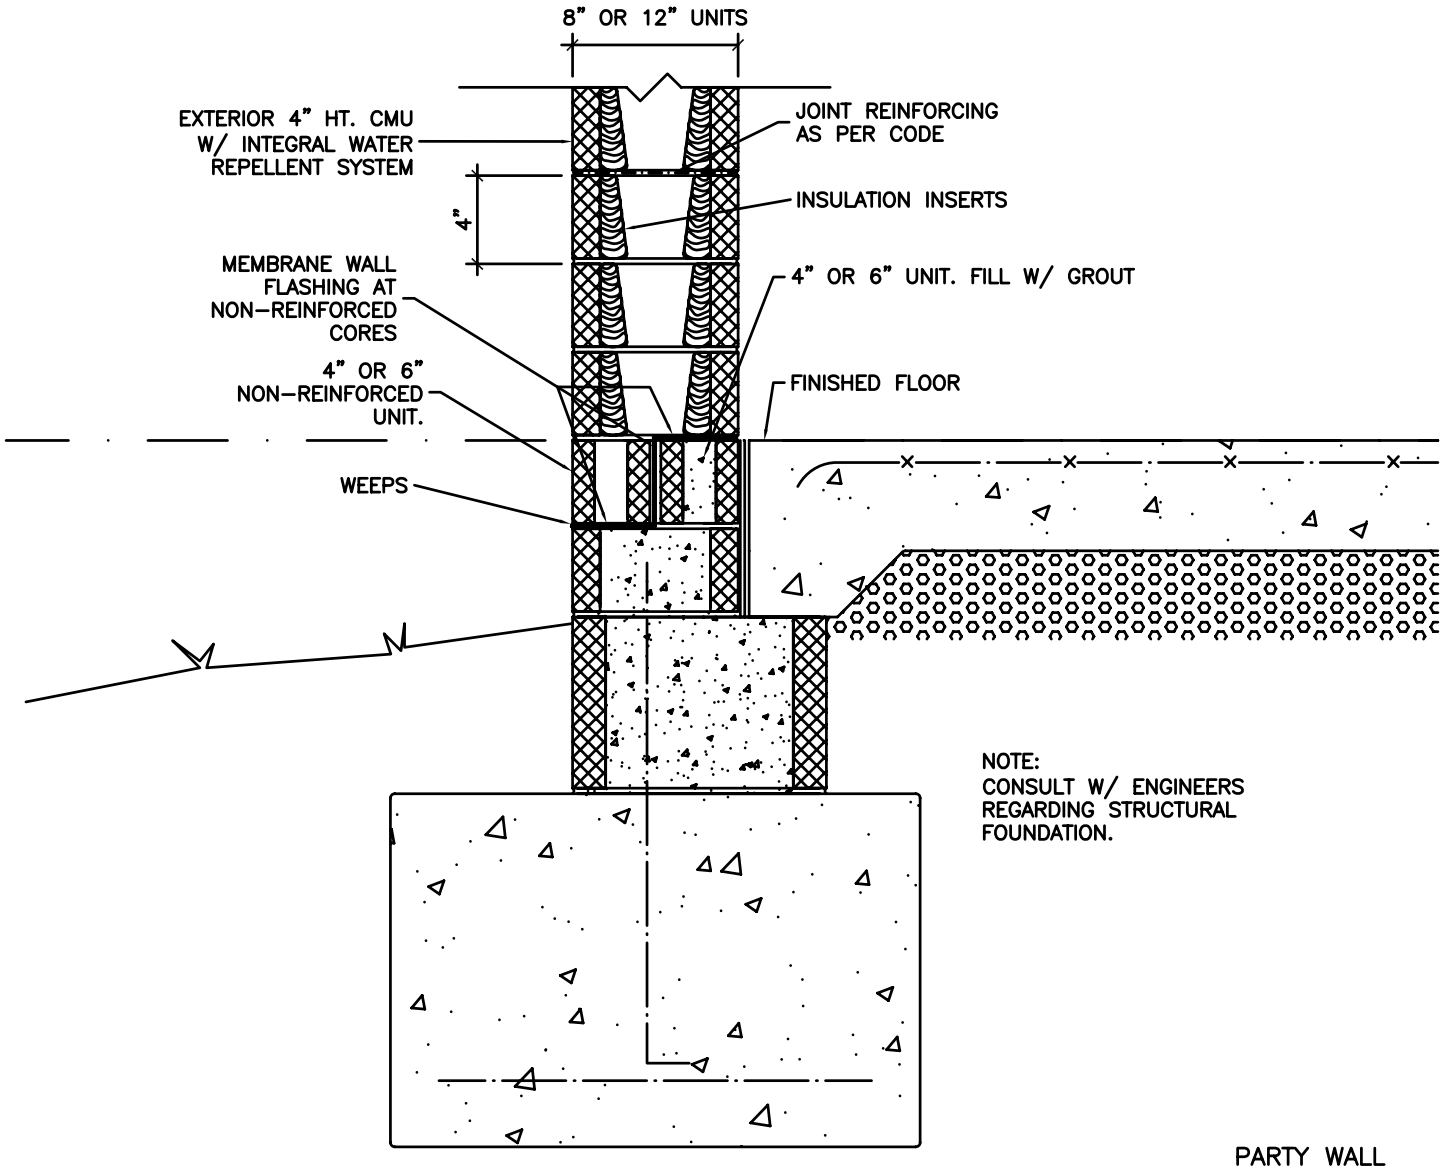

NOTE:
CONSULT W/ ENGINEERS REGARDING STRUCTURAL FOUNDATION.

PARTY WALL DETAILS

TYPICAL SINGLE WYTHE BASE DETAIL
FLASHING @ NON-REINFORCED CORES

DETAILS HERE ARE FOR REFERENCE, ONLY, AND TO SHOW POSSIBLE METHODS USED IN SINGLE WYTHE MASONRY WALL CONSTRUCTION. SPECIFIC PROJECT DETAILS AND CONSTRUCTION METHODS SHALL BE REVIEWED AND DEVELOPED BY YOUR DESIGN PROFESSIONALS.

BLOCK USA